4
mailed: Nov. 20, 87
Buck Realty, Inc.
Moorefield
W. Va. 26836

# PLAT of SURVEY

OF

## CARLA ACRES
## SECTION II

MOOREFIELD DISTRICT HARDY COUNTY

WEST VIRGINIA

09° 44'
HAMPSHIRE MERIDIAN
ROMNEY, WV
FEB. 1984


REFERENCES

TAX MAP 243 PARCEL 13.7, 13.8 & 13.9
DEED BOOK 144 PAGE 543

C.M. SEE JR.
133/514


LEGEND

● - NO. 5 REBARS SET
● - NO. 5 REBARS SET BACK 30 FT. FROM CENTERLINE OF ROAD
O - POINTS IN CENTERLINE OF ROAD

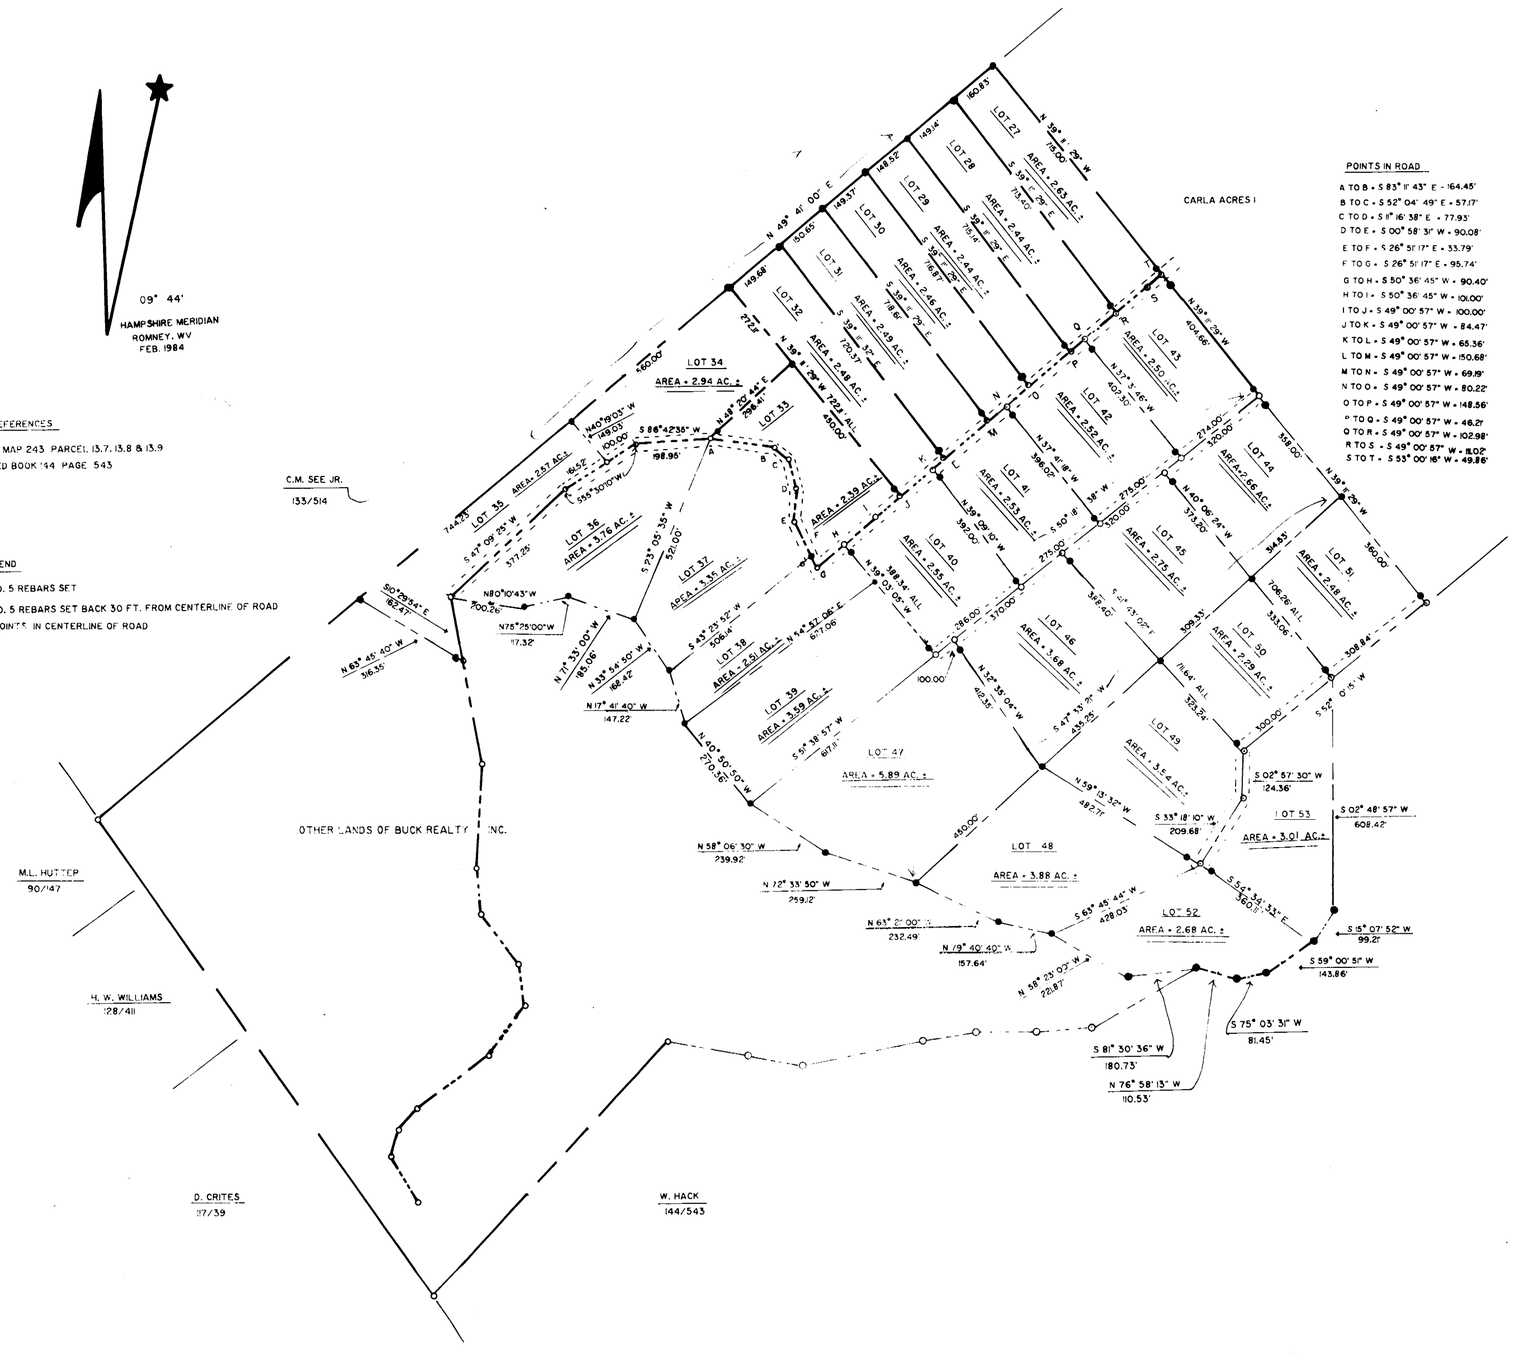


POINTS IN ROAD

A TO B - S 83° 11' 43" E - 164.45'
B TO C - S 52° 04' 49" E - 57.17'
C TO D - S 11° 16' 38" E - 77.93'
D TO E - S 00° 58' 31" W - 90.08'
E TO F - S 26° 51' 17" E - 33.79'
F TO G - S 26° 51' 17" E - 95.74'
G TO H - S 50° 36' 45" W - 90.40'
H TO I - S 50° 36' 45" W - 101.00'
I TO J - S 49° 00' 57" W - 100.00'
J TO K - S 49° 00' 57" W - 84.47'
K TO L - S 49° 00' 57" W - 65.36'
L TO M - S 49° 00' 57" W - 150.68'
M TO N - S 49° 00' 57" W - 69.19'
N TO O - S 49° 00' 57" W - 80.22'
O TO P - S 49° 00' 57" W - 148.56'
P TO Q - S 49° 00' 57" W - 46.21'
Q TO R - S 49° 00' 57" W - 102.98'
R TO S - S 49° 00' 57" W - 8.02'
S TO T - S 53° 00' 16" W - 49.86'

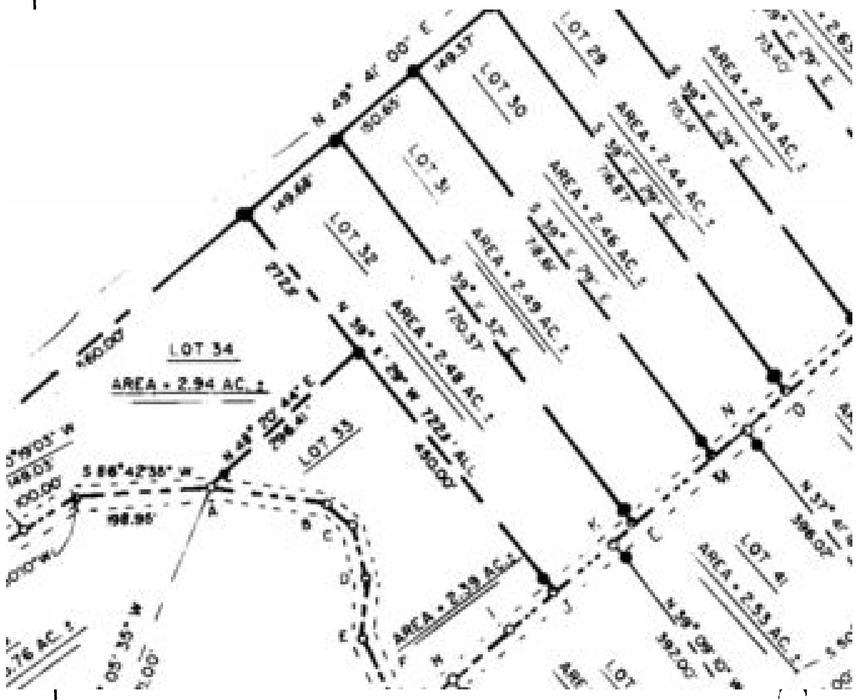


K. F. SNYDER & ASSOCIATES
LICENSED LAND SURVEYORS
ROMNEY, WV 26757 256 W. MAIN PHONE - 822-5944
CLIENT: BUCK REALTY MOOREFIELD
PARTY CHIEF: J. CHARLTON JOB NO. WV-87-49
DRAWN BY: G. SNYDER SCALE = 1" -
APPROVED BY: KENNIS F. SNYDER
DATE: SEPT. 18, 1987 L.L.S. WV 679 P.L.S. MD 151

State of West Virginia
Hardy County, to-wit:
Hardy County Court Clerk's Office October 5 1987
This instrument was this day presented to me in my office,
and thereupon, together with the certificate thereto annexed,
is admitted to record.
Teste: [illegible] Clerk
County Court, Hardy County, W. Va.