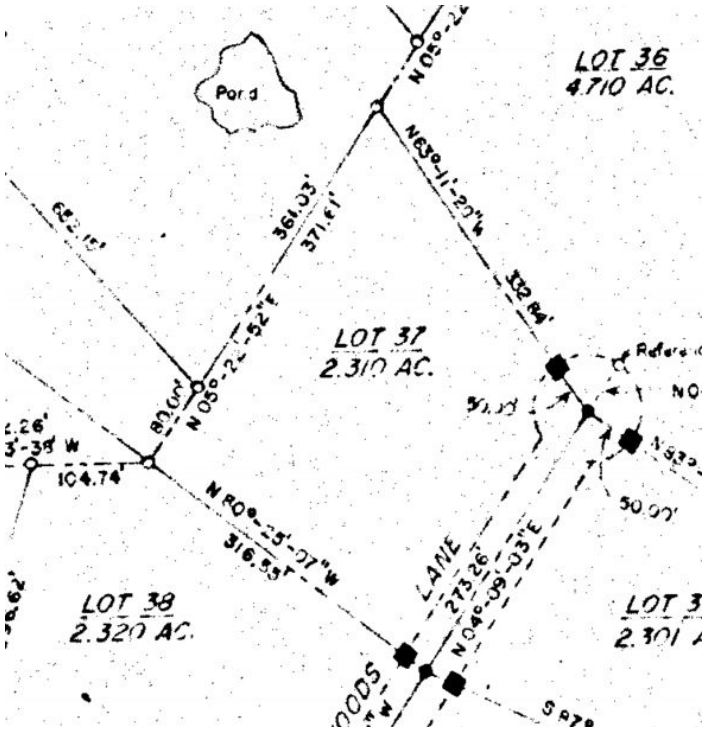

LOT 36
4.710 AC.
Pond
N 05°-22'-52" E
361.03'
371.61'
N63°-11'-20"W
332.84'
LOT 37
2.310 AC.
80.00'
N 05°-22'-52" E
104.74'
N 80°-25'-07" W
316.53'
LOT 38
2.320 AC.
LANE
273.26'
N 04°-09'-03" E
50.00'

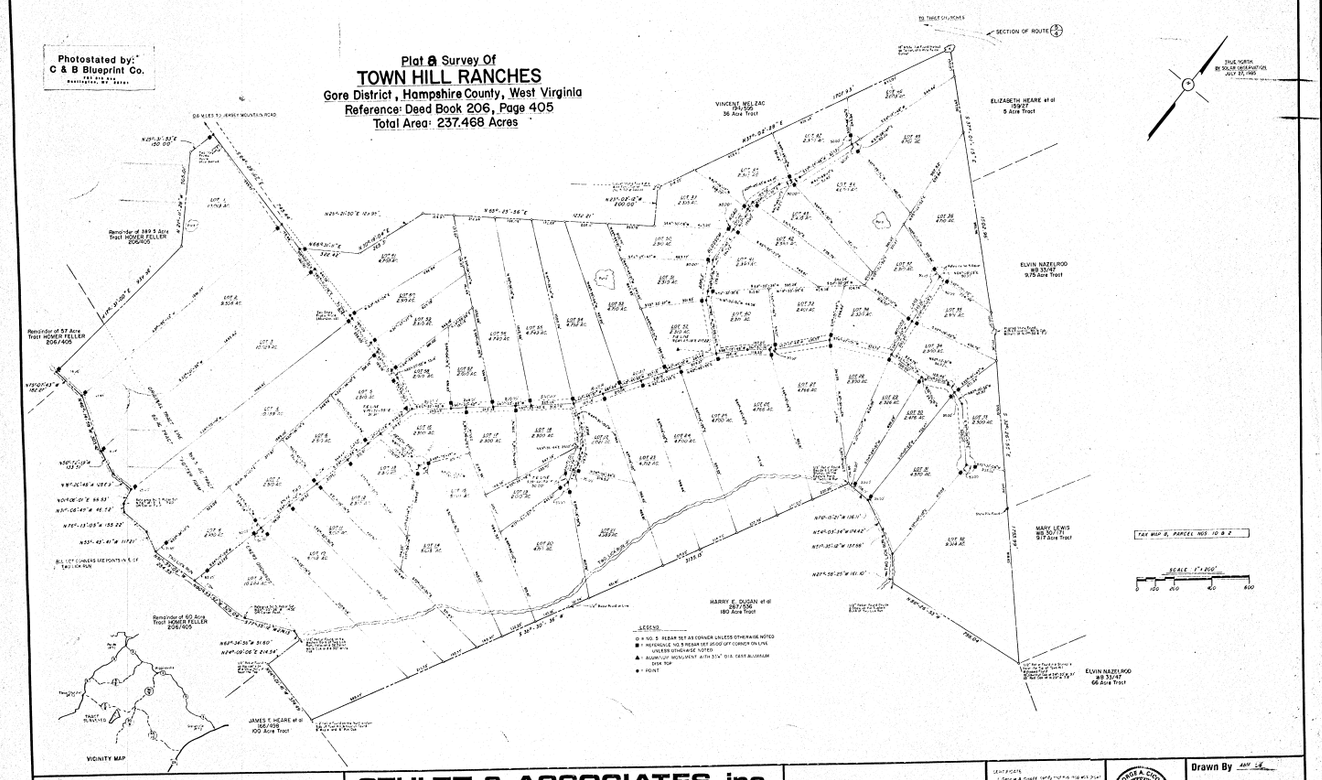
P72

Marked: Bearns Bears, Moorefield WV 1-13-86

Recorded: Sept 24, 1985 @ 1:25 p.m.

Photostated by:
C & B Blueprint Co.

Plat & Survey Of
TOWN HILL RANCHES
Gore District, Hampshire County, West Virginia
Reference: Deed Book 206, Page 405
Total Area: 237.468 Acres



Revisions:

STULTZ & ASSOCIATES, inc.
CONSULTING ENGINEERS & LAND SURVEYORS
34 WEST MAIN STREET, ROMNEY, WEST VIRGINIA 26757
TELEPHONE 304-822-5011

I certify that this survey is true and correct to the best of my knowledge and belief and shows all the information required by law and the regulations of the State Board of Registration for Professional Engineers and Land Surveyors.

Signed: [illegible] L.L.S. No. 772
Dated: [illegible]

GEORGE A. CRUSH CERTIFIED No. 772 STATE OF WEST VIRGINIA LAND SURVEYOR

Registration No.

Drawn By [illegible]
Date August, 1985
Scale 1"=200'
Sheet ___ Of ___

